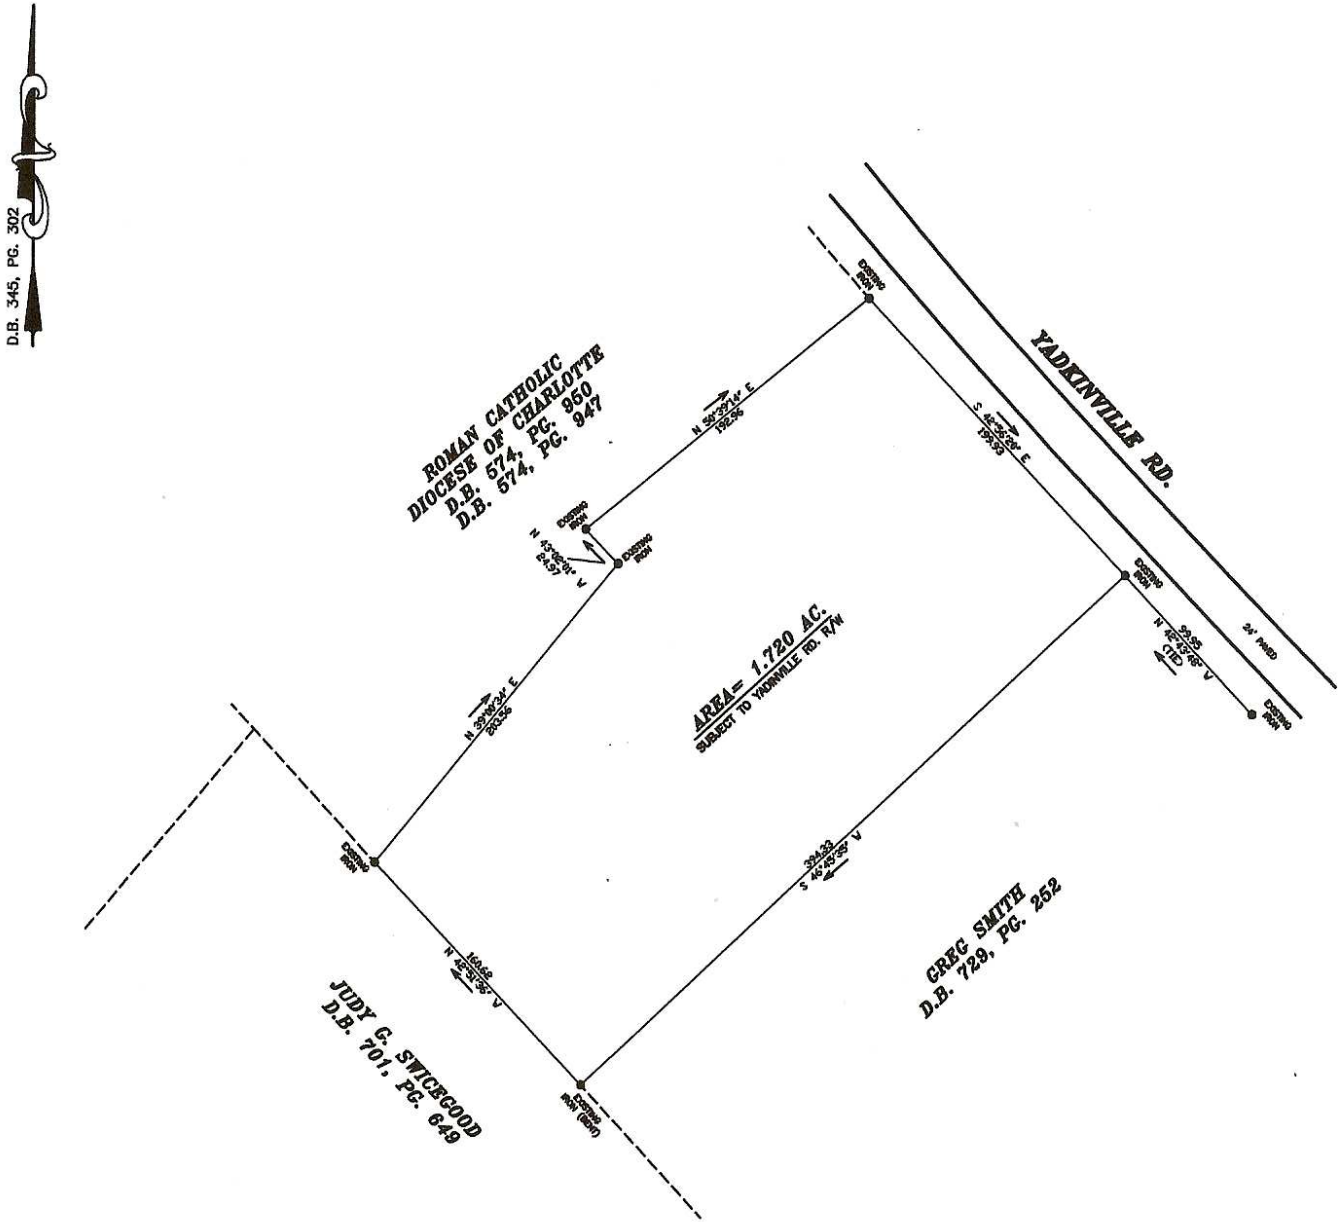

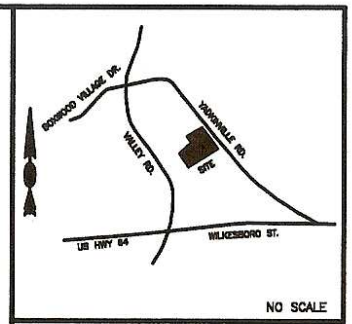

VICINITY MAP

50 25 0 50 100 150
SCALE IN FEET

I, GRADY L. TUTTEROW, CERTIFY THAT UNDER MY DIRECTION AND SUPERVISION, THIS MAP WAS DRAWN FROM AN ACTUAL FIELD SURVEY MADE BY TUTTEROW SURVEYING COMPANY.

PROFESSIONAL LAND SURVEYOR L-2527

TUTTEROW SURVEYING COMPANY
107 NORTH SALISBURY ST.
MOCKSVILLE, N.C. 27028
(336) 751-5616

PLAT OF SURVEY FOR: *JAMES A. MILLER, Heirs & CAROL DYSON*

REVISIONS	SCALE: 1" = 50'	APPROVED BY:	DRAWN BY:	FILE NAME: CAR-DY
	DATE: FEB-5-2008	G.L.TUTTEROW	J	COORD. NAME: DTMIL-83

BEING 1.720 AC. OF THE JAMES A. MILLER Heirs, AND CAROL M. DYSON PROPERTY (D.B. 345, PG. 302) LYING IN THE MOCKSVILLE TOWNSHIP DAVIE COUNTY, NORTH CAROLINA

TAX MAP REF.: I-4-6, BLOCK A, PARCEL 20.01

DRAWING NUMBER: 1808-3